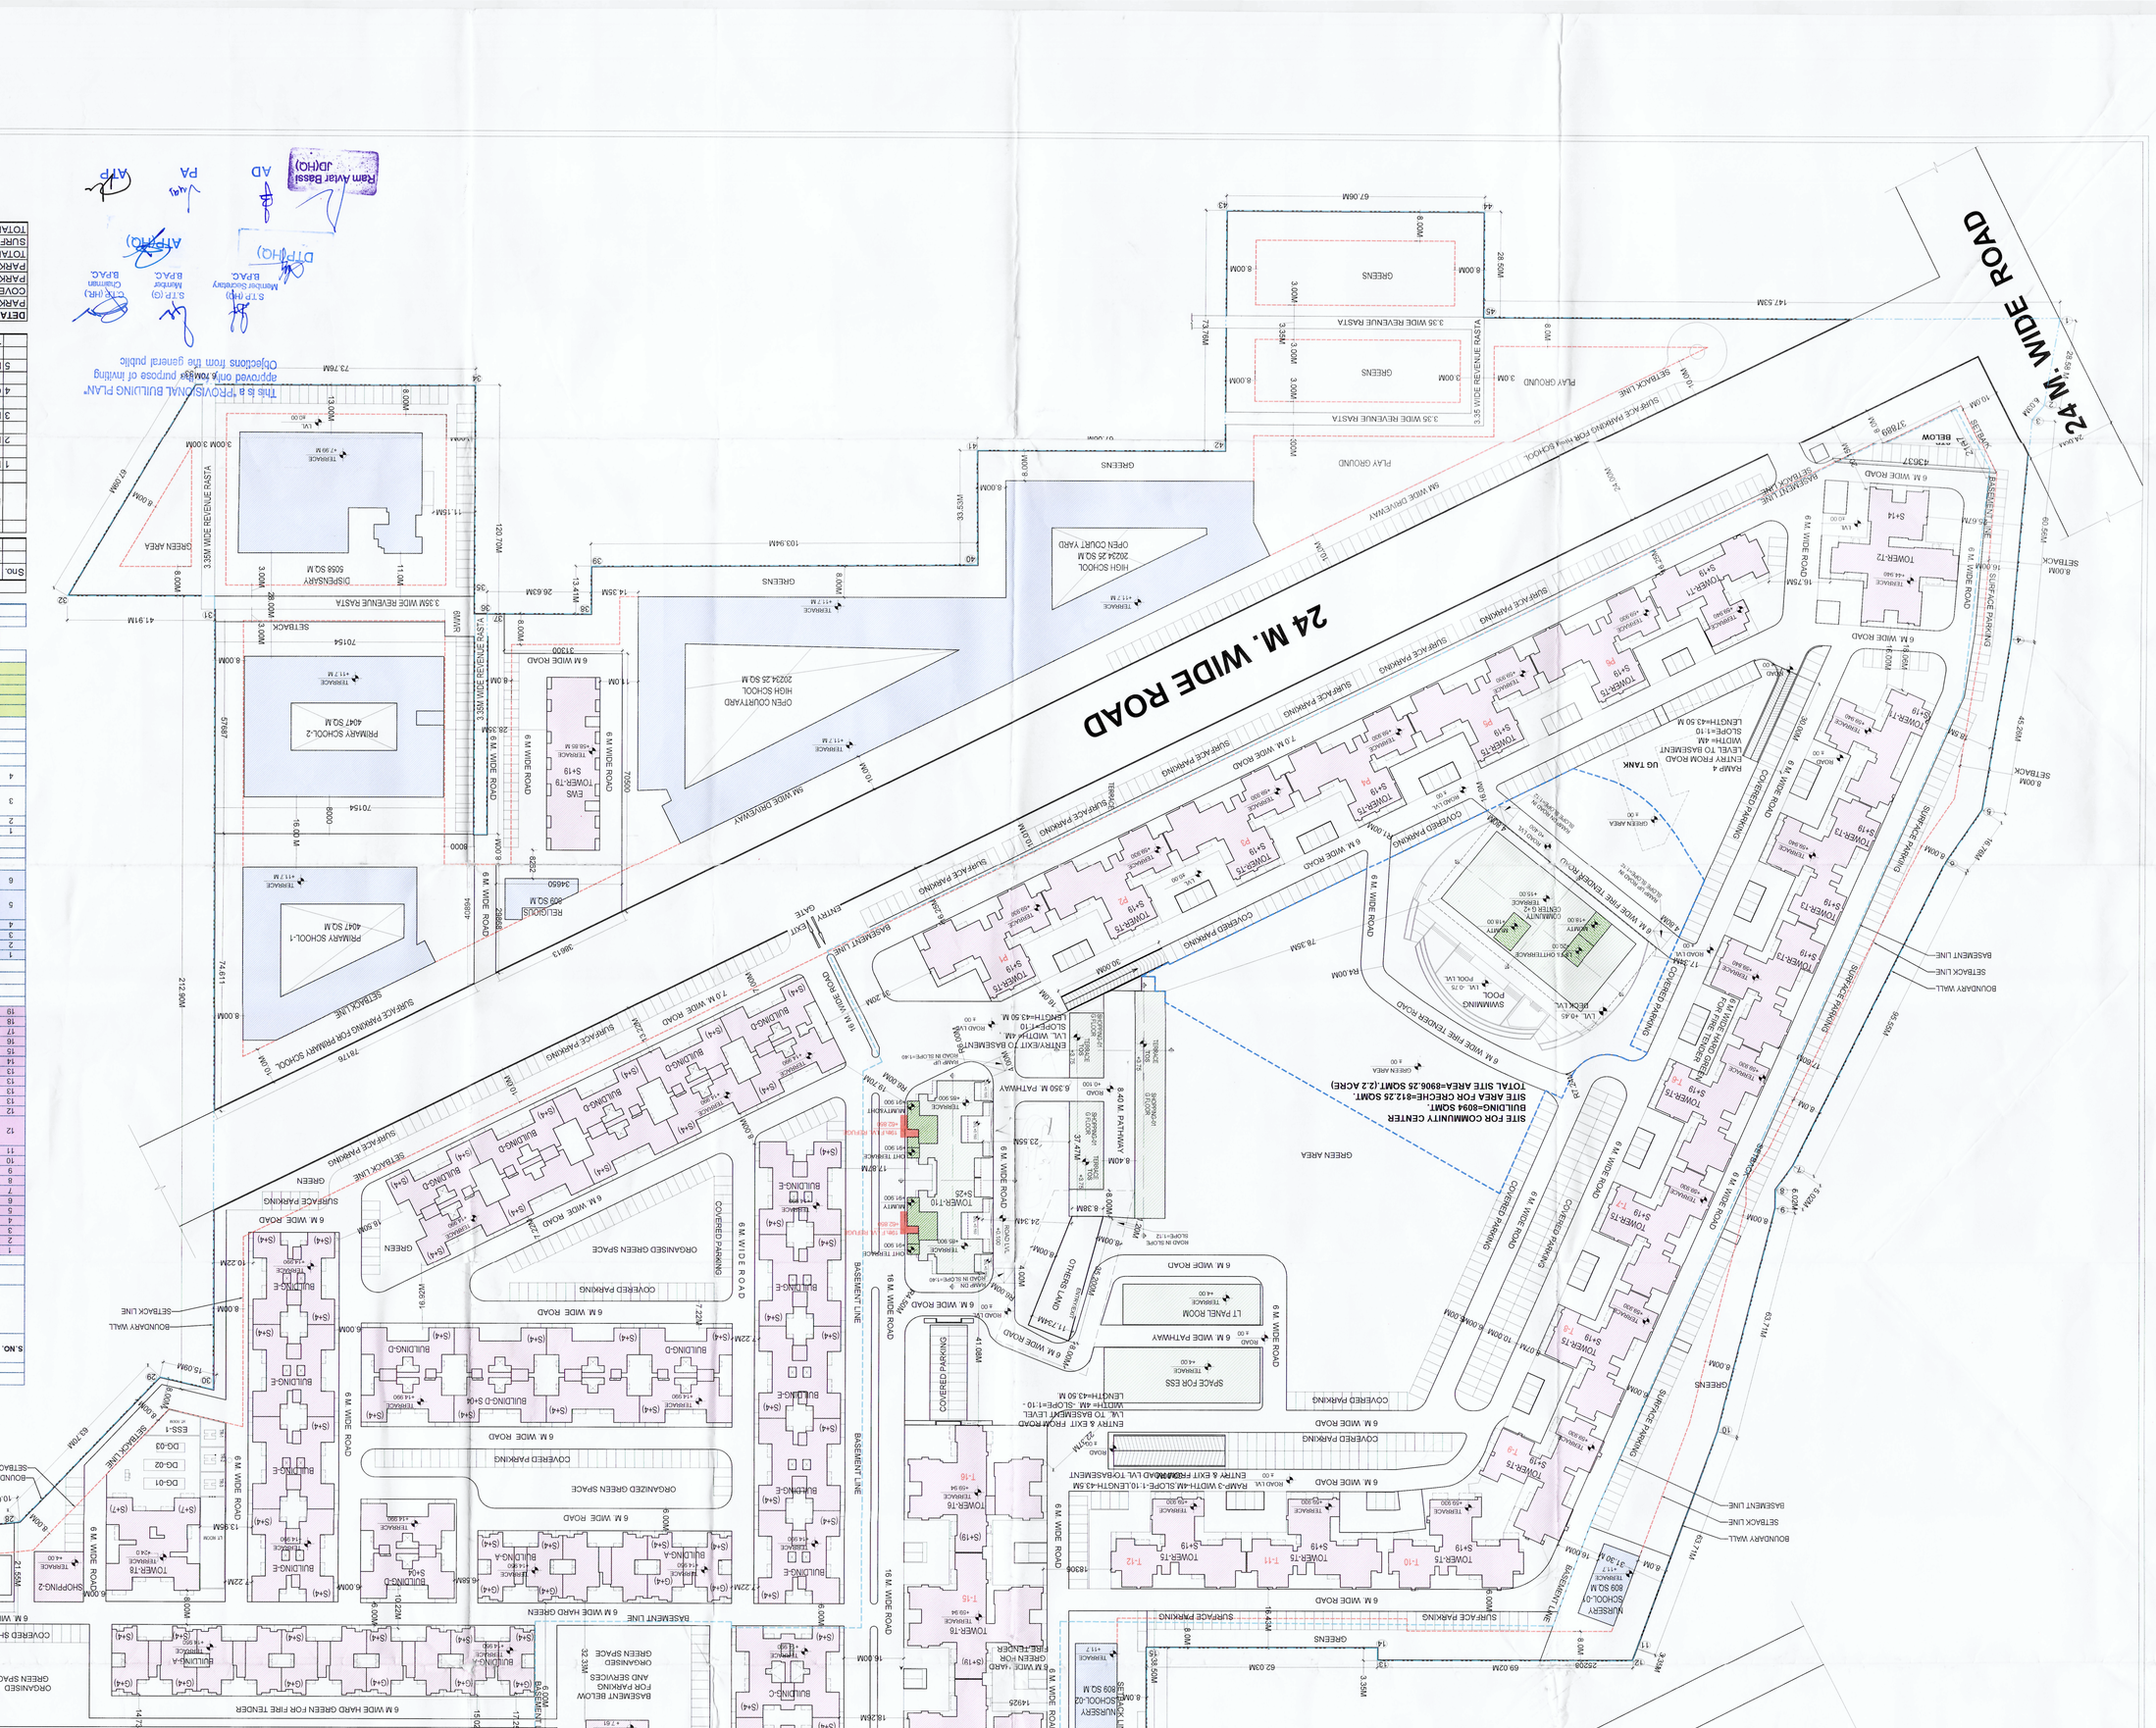

This is a provisional building plan approved only for purpose of inviting objections from the general public
Chief Town Planner
Director
Town Planning
Authority
Chief Town Planner
Director
Town Planning
Authority
Town Planner
Town Planner
Town Planner